CARPEZZONE
ARCHITECTURE

K2 PALACE
COURCHEVEL 1850

LE K2 PALACE *in* COURCHEVEL

CHALET PANMAH - 03 | 10 | 2024

✖ CHALET PANMAH



✖ CHALET PANMAH



✖ CHALET PANMAH



CAPEZZONE ARCHITECTURE

PANMAH *in* K2 PALACE


PLAN GENERAL

INFORMATIONS PLAN :

Echelle :1:50
Date de révision : 02.10.2024
Dessinateur : PG

EXPLICATION :

1. T09_TABLE
2. A12_CHAIRS
3. A01_POUFS
4. A11_STOOLS
5. A08_SOFA
6. A09_SOFA
7. A10_SOFA
8. T07_COFFEE TABLE
9. T07A_COFFEE TABLE
10. T08_GAME TABLE
11. C04_CONSOLE
12. C03_CONSOLE
13. L01_CHANDELIER
14. L02_PENDANT LIGHT
15. L03_STANDING LAMP
16. L04_STANDING LAMP
17. T01_RUGS 300x400
18. P01_PLAID
19. OB01_DECORATION

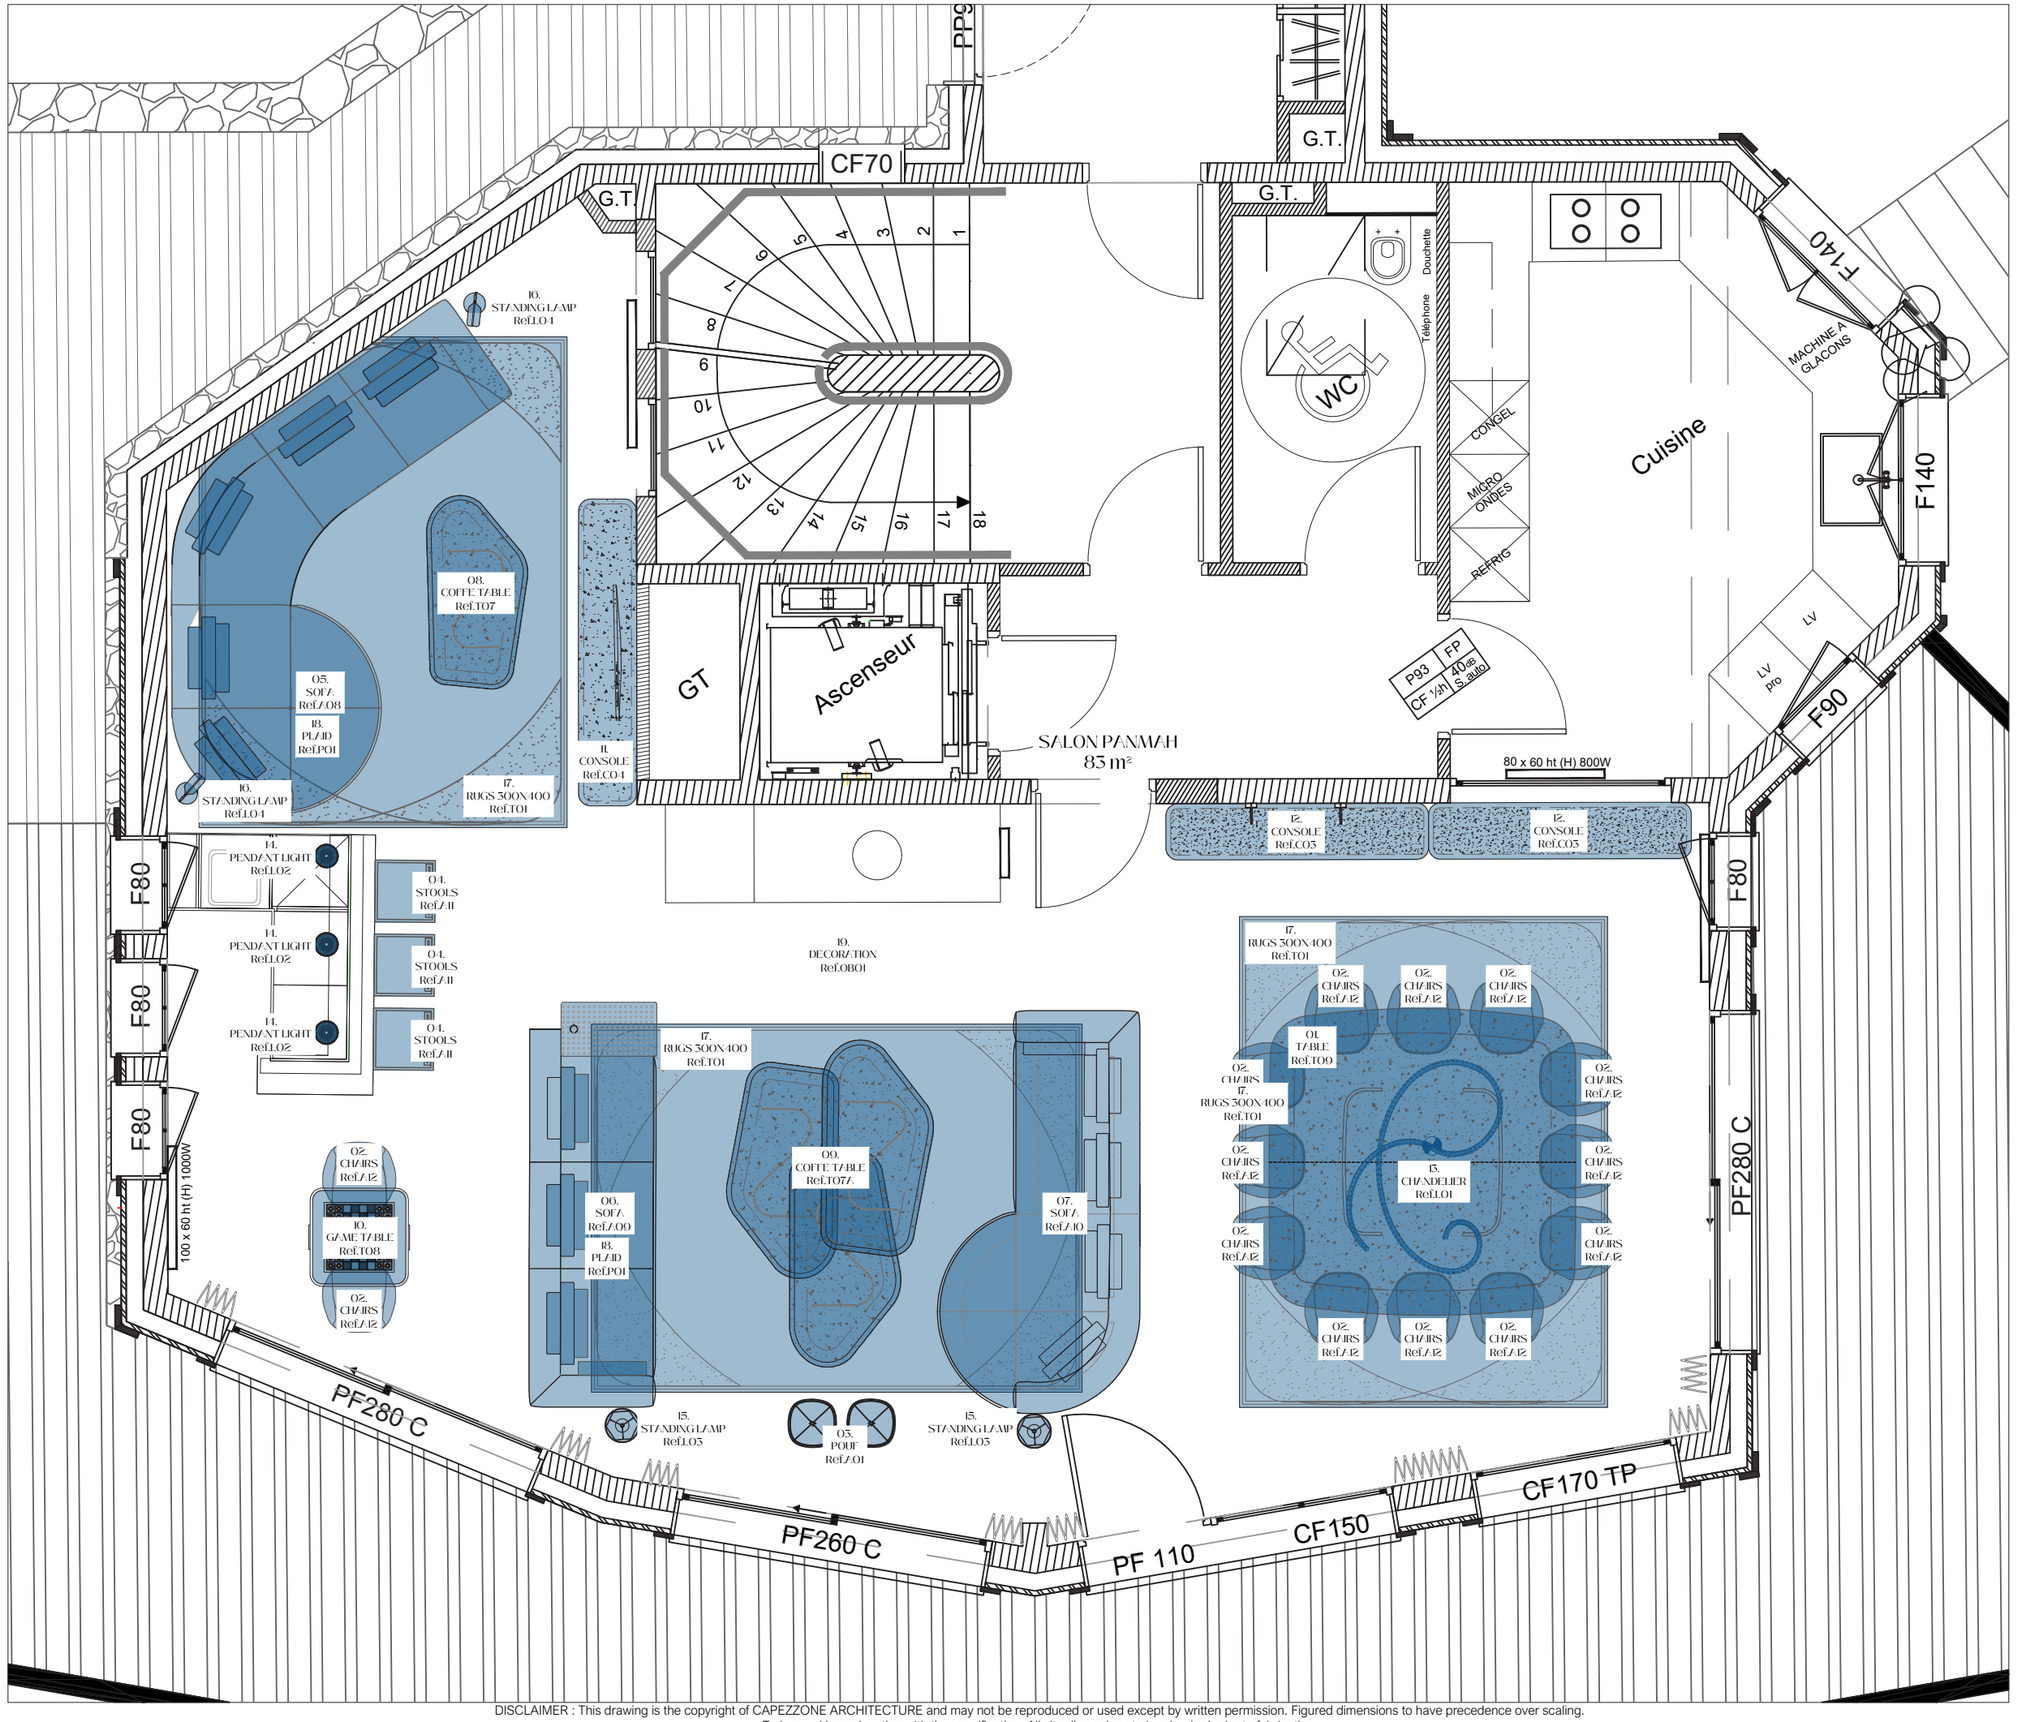

CONTACT :
capezzonearchitecture.com
welcome@capezzonearchitecture.com

ANNECY :
646 route du Couardet,74210 Doussard, France
+33 (0)4 50 44 24 30

COURCHEVEL :
238 rue des Clarines,73120 Courchevel, France
+33 (0)4 79 40 08 80

format A3.

DISCLAIMER : This drawing is the copyright of CAPEZZONE ARCHITECTURE and may not be reproduced or used except by written permission. Figured dimensions to have precedence over scaling.
To be read in conjunction with the specification. All site dimensions to be checked prior to fabrication.









ANNECY
646 route du Couardet
74210 Doussard
FRANCE

COURCHEVEL
238 rue des Clarines
73120 Courchevel
FRANCE



LET'S GET *in* TOUCH

GENERAL INQUIRIES

CAPEZZONEARCHITECTURE.COM
WELCOME@CAPEZZONEARCHITECTURE.COM

CAPEZZONE ARCHITECTURE KDECO HOLDINGK